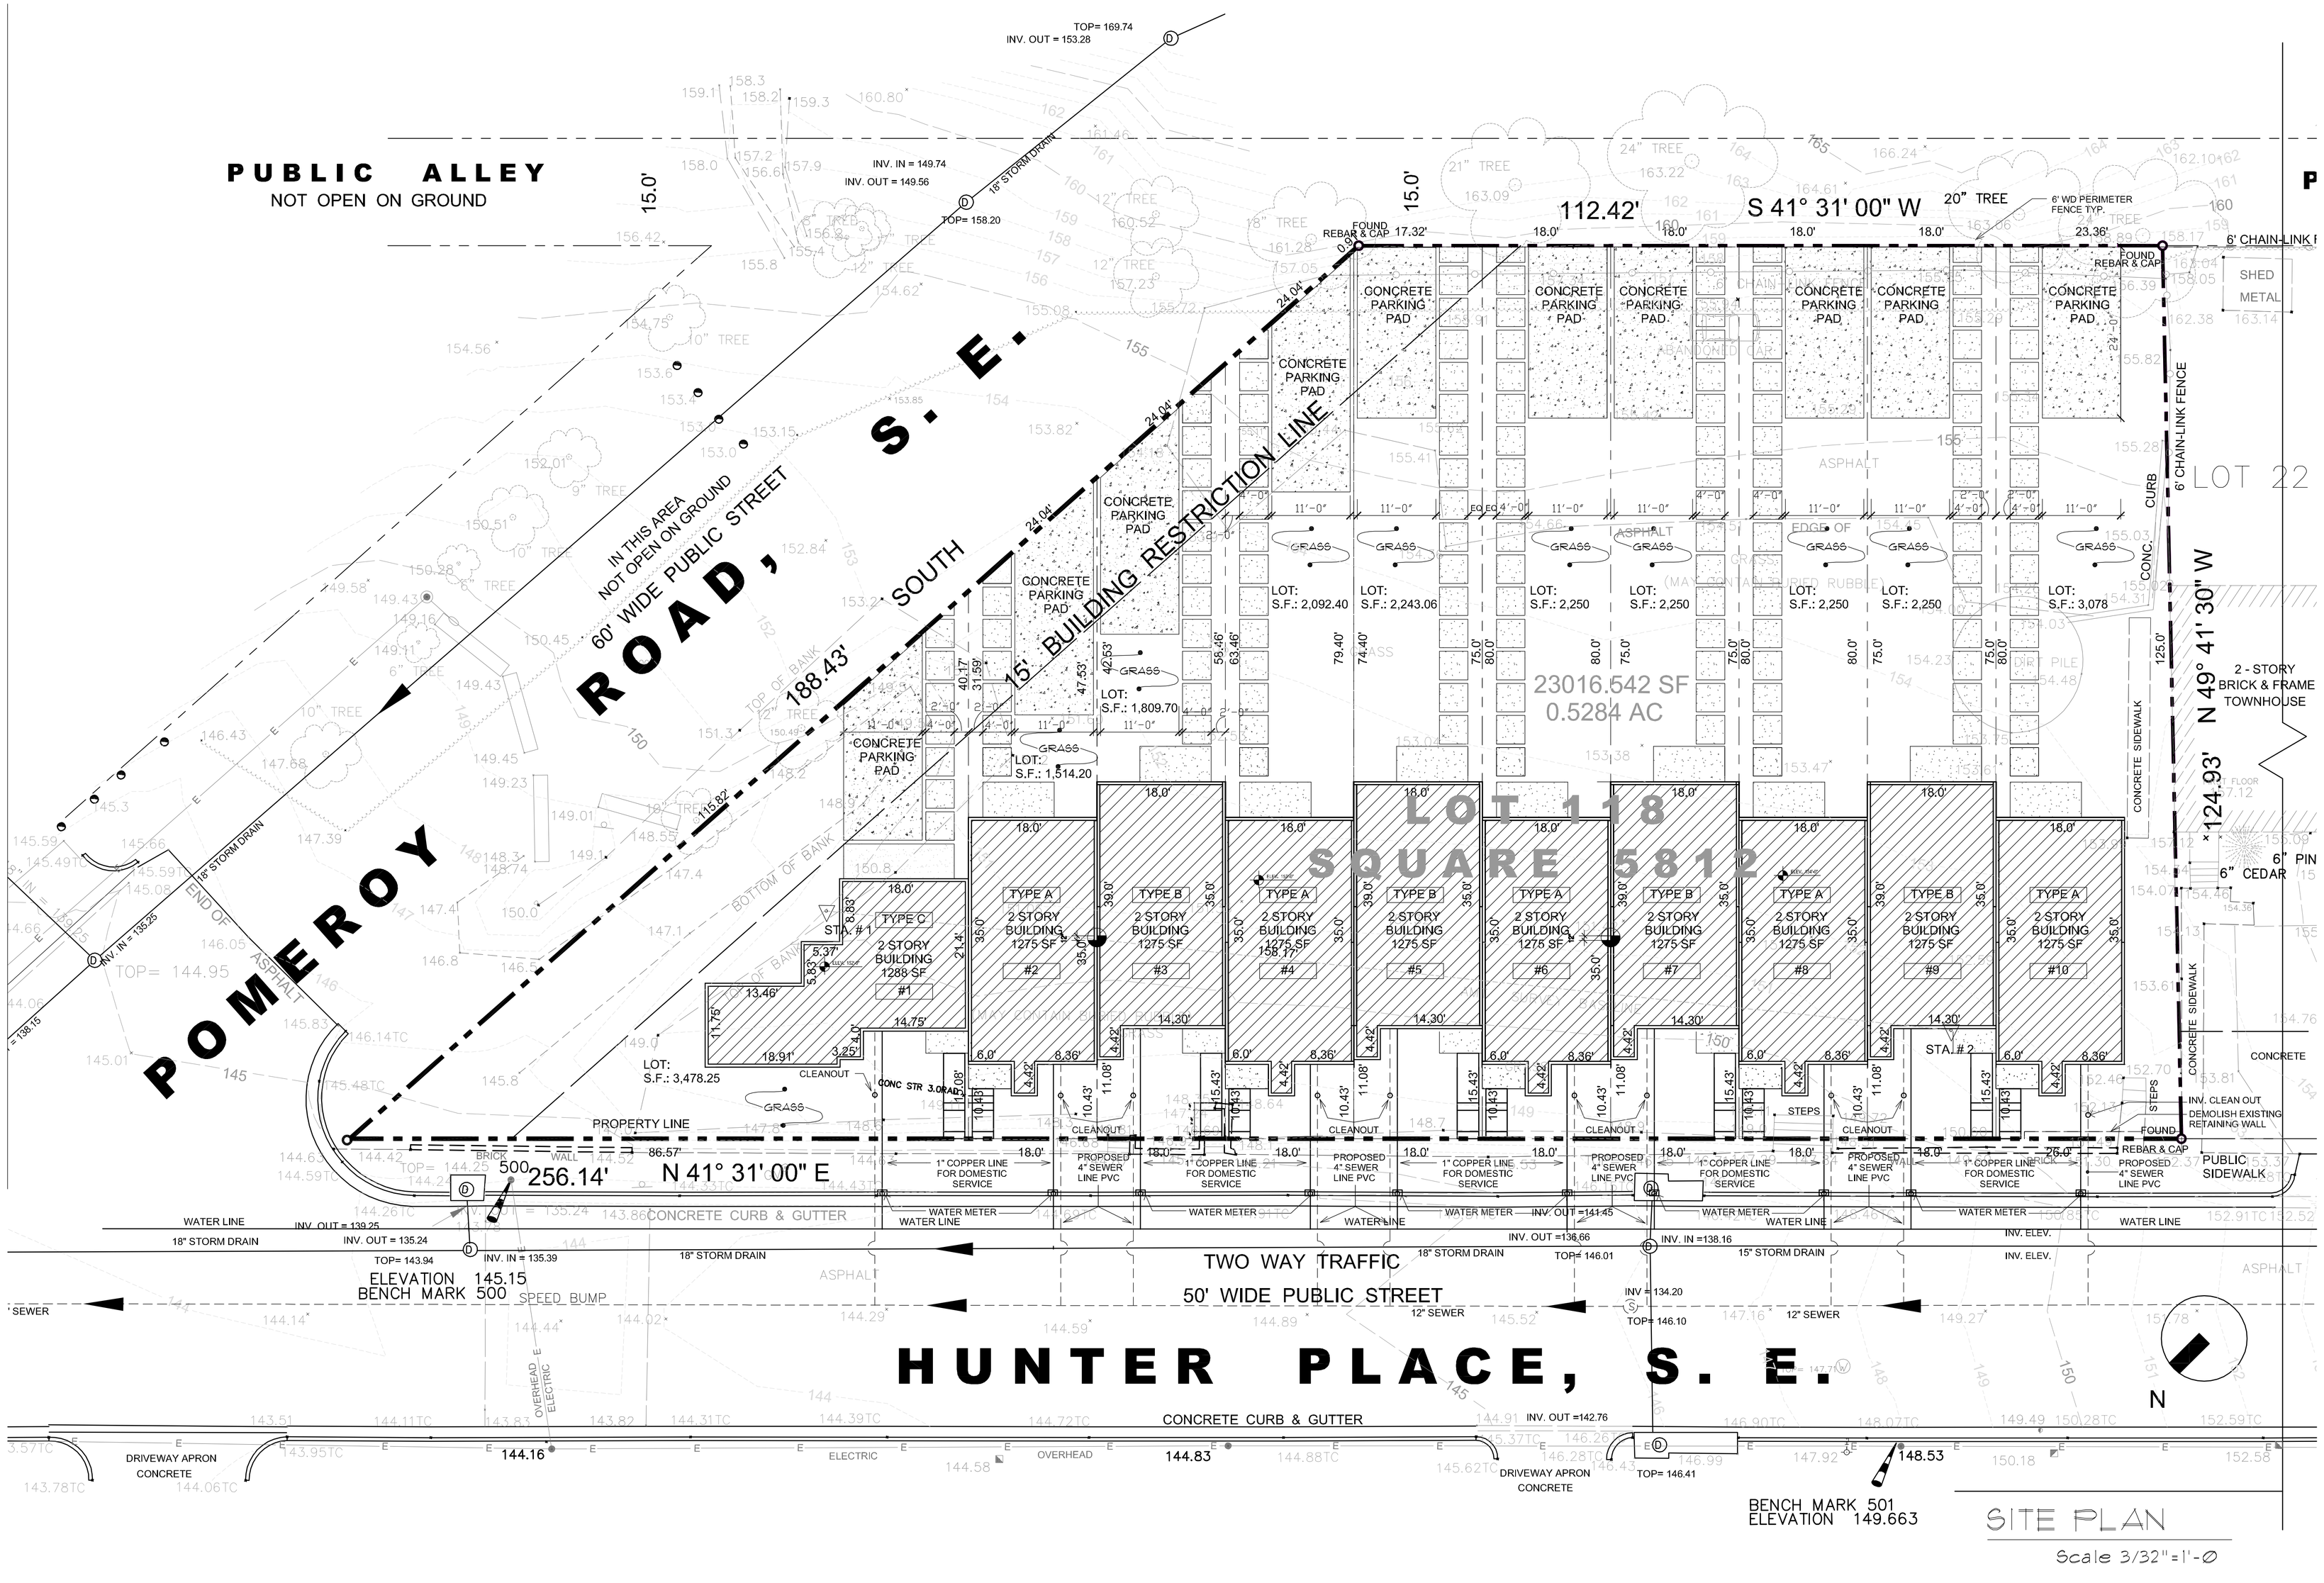

UNIVERSITY OF THE DISTRICT OF COLUMBIA
DEPARTMENT OF ARCHITECTURE, DESIGN, AND PLANNING
4200 CONNECTICUT AVENUE, NW
WASHINGTON, DC 20008 - TEL: (202) 274-5059, FAX: (202) 274-5062
COLLEGE OF PROFESSIONAL STUDIES

ARCHITECTURAL RESEARCH INSTITUTE

Department of Housing and Community Development
PROPERTIES ACQUISITION AND DISPOSITION DIVISION

SHEET TITLE
PROPOSED SITE PLAN

DRAWN BY: CW | APPROVED BY: CP/TG/JK

PROJECT TITLE
CONSTRUCTION OF:
2200 HUNTER PLACE, SE
WASHINGTON, D.C. 20020

PROJECT NUMBER: 00000RH | DRAWING DATE: 02/01/10

SHEET:
C1.1